Permit #F00028297-A

FilmL.A., Inc.
1201 W. 5th Street, Suite T-800
Los Angeles, CA 90017
t: (213)977-8600 - f: (213)977-8601
www.filmla.com

Summary Information

Permit No: F00028297-A **Type of Permit:** FILMING **Release Date:** 06/09/2010

Production Company UNIVERSAL CITY STUDIOS

Insured Company Name UNIVERSAL CITY STUDIOS

Contact Phone No. 1 818-733-2168
Contact Phone No. 2
Fax
Address 100 Universal City Plaza, #6169
Universal City, California 91608

Production Title BRIDESMAIDS

Type of Production Feature

Producer CLAYTON TOWNSEND

Director PAUL FEIG

1st AD MATT REBENKOFF

Production Manager BARRETT LEIGH

FilmL.A. Coordinator Erica Wade

Location Manager BOYD WILSON
Primary Phone Mobile - 310-254-5598
Secondary Phone Office - 310-244-8927

Location Assistant NAOMI MOTOHASHI STALEY
Primary Phone Office - 310-244-8927
Secondary Phone

Fees

Posting 600	$52.00
Notification Charge	$155.00
LA CITY LANE AND STREET CLOSURE FEE	$312.00
LA CITY DOT SIGN REMOVALS AND ENGINEERS	$523.00
LA CITY DEPT OF REC AND PARKS - FILM USE FEE	$450.00
LA CITY DEPT OF REC AND PARKS PARK MONITOR FEE	$1,634.00
FILMLA FILM PERMIT RIDER FEE	$100.00
LA CITY FIRE SAFETY OFFICER	$1,088.00
LA CITY DEPT OF REC AND PARKS PREP-STRIKE	$300.00

Total Permit Fee $4,614.00

Number of Locations 4

NOT A PERMIT

Permit #F00028297-A

FilmL.A., Inc.
1201 W. 5th Street, Suite T-800
Los Angeles, CA 90017
t: (213)977-8600 - f: (213)977-8601
www.filmla.com

Summary Information — Location

Permit Number	F00028297-A	**Location Manager**	BOYD WILSON
Production Company	UNIVERSAL CITY STUDIOS	Primary Phone	Mobile - 310-254-5598
Insured Company	UNIVERSAL CITY STUDIOS	Secondary Phone	Office - 310-244-8927
Production Title	BRIDESMAIDS		

Location Address 523 W 6th St, Los Angeles, CA, 90017

Location Names

Location Type Office Building

Location Description

Film Dates 6/10/2010 - 6/10/2010 06:00 - 22:00

Open or Closed to the Public Open

Generic Conditions
Community Survey Obtained
Must comply with attached conditions
Must Maintain 5' Clearance on Sidewalks/Walkways
Must maintain local/emergency access
No Cast and Crew parking on areas streets.
Number of uniformed officers listed on the permit is a minimum requirement. Permittee remains responsible for deploying a sufficient number of uniformed officers to provide traffic and crowd control to ensure the safety of the film crew and the public.
Uniformed officers shall have a copy of the film permit in their possession and are required to confirm that all traffic control signage devices are in place.

Please see attached documents
olive.6th.5th.28297.pdf
grand.5th.6th.28297.pdf
Downtown Filming Guildelines 2010.03.01.pdf

Equipment on Location

Type	Quantity
5 or 10 ton trucks	5
Cast/Crew vehicles	75
Condors	1
Cranes	1
Cube Trucks	3
Generator	1
Honey Wagons	1
Motor Homes	5
Picture vehicles	3
Portable restrooms	1
Semi Trucks	6
Stakebed Trucks	6
Vans	4

Personnel on Location

Type	Quantity
Cast	5
Crew	75
Extras	15
LA City UFSO assigned	25606
Off-Duty/Retired LAPD Officer(s)	2

Filming Activities Drive by; Drive ups & away; Equipment on sidewalk, in curb lane & across street; Exterior Dialogue; Intermittent pedestrian control; Intermittent traffic control - 2 minutes standard; dolly & track;

Jurisdiction **Political:** Los Angeles City - Council District 09 **Police:** Los Angeles Police Department **Fire:** Los Angeles City

Location Notes

NOT A PERMIT

FilmL.A., Inc.
1201 W. 5th Street, Suite T-800
Los Angeles, CA 90017
t: (213)977-8600 - f: (213)977-8601
www.filmla.com

Summary Information — Location

Permit Number	F00028297-A	**Location Manager**	BOYD WILSON
Production Company	UNIVERSAL CITY STUDIOS	Primary Phone	Mobile - 310-254-5598
Insured Company	UNIVERSAL CITY STUDIOS	Secondary Phone	Office - 310-244-8927
Production Title	BRIDESMAIDS		

Coordinator Note UFSO FOLLOW TO LOCATION 2 (ELYSIAN PARK)

Coordinator Note City crew to remove 2 Hi Level SNS, & 2 regular SNS from intersection of 6th St & Grand Av @ 5am Thursday, June 10, 2010

Movie shoot from 6am - 4pm

City crew to reinstall said signage after 5pm Thursday, June 10, 2010

Parking

Base Camp
Location Type : Private Parking Lot
Street : 5th/Hill @ 5am

Crew Parking
Location Type : Private Parking Lot
Street : 5th/Hill

Posting "No Parking" signs B/S Grand - 5th St - 6th St.
W/S Olive - 5th St - 6th St.

Approximate Footage 301 - 600 **Log Number** 10-15505

Date(s) 6/10/2010 to 6/10/2010 **Time(s)** 00:00 to 00:00

Lane / Full Closure E/S Curb lane and adjacent lane of Grand Ave., 5th St. - 6th St. (Alternating)
Approximate Footage 0 - 300

Date(s) 6/10/2010 to 6/10/2010 **Time(s)** 09:00 to 15:00

Lane / Full Closure W/S Curb lane of Olive, 6th St. - North to Crosswalk
Approximate Footage 0 - 300

Date(s) 6/10/2010 to 6/10/2010 **Time(s)** 05:00 to 22:00

Lane / Full Closure W/S Curb lane and adjacent lane of of Grand Ave., 5th St. - 6th St. (Alternating) - 5th St - 6th St.
Approximate Footage 0 - 300

Date(s) 6/10/2010 to 6/10/2010 **Time(s)** 09:00 to 15:00

NOT A PERMIT

Permit #F00028297-A

FilmL.A., Inc.
1201 W. 5th Street, Suite T-800
Los Angeles, CA 90017
t: (213)977-8600 - f: (213)977-8601
www.filmla.com

Summary Information — Location

Permit Number	F00028297-A	**Location Manager**	BOYD WILSON
Production Company	UNIVERSAL CITY STUDIOS	Primary Phone	Mobile - 310-254-5598
Insured Company	UNIVERSAL CITY STUDIOS	Secondary Phone	Office - 310-244-8927
Production Title	BRIDESMAIDS		

Location Address 835 Academy Rd, Los Angeles, CA, 90012

Location Names ELYSIAN PARK

Location Type Park

Location Description

Prep Dates 6/9/2010 - 6/9/2010 12:00 - 18:00

Film Dates 6/10/2010 - 6/10/2010 14:00 - 22:00

Strike Dates 6/11/2010 - 6/11/2010 06:00 - 17:00

Open or Closed to the Public Open

Generic Conditions All vehicles must be parked on private property
Must comply with attached Rec & Park Conditions
No Cast and Crew parking on areas streets.
Number of uniformed officers listed on the permit is a minimum requirement. Permittee remains responsible for deploying a sufficient number of uniformed officers to provide traffic and crowd control to ensure the safety of the film crew and the public.
Uniformed officers shall have a copy of the film permit in their possession and are required to confirm that all traffic control signage devices are in place.

Please see attached document 28297.pdf

Equipment on Location

Type	Quantity
5 or 10 ton trucks	5
Cast/Crew vehicles	75
Condors	1
Cranes	1
Cube Trucks	3
Generator	1
Honey Wagons	1
Motor Homes	5
Picture vehicles	3
Portable restrooms	1
Scissor Lifts	1
Semi Trucks	5
Stakebed Trucks	6
Vans	5

Personnel on Location

Type	Quantity
Cast	5
Crew	100
Extras	20
LA City UFSO assigned	25606
Off-Duty/Retired LAPD Officer(s)	2

Filming Activities Camera on sticks; Drive by; Drive ups & away; Equipment on sidewalk, in curb lane & across street; Exterior Dialogue; Intermittent pedestrian control; Intermittent traffic control - 2 minutes standard; Wetdown; Bootcamp fitness scene; ITC on Stadium Wy;

Jurisdiction **Political:** Los Angeles City - Council District 01 **Police:** Los Angeles Police Department **Fire:** Los Angeles City

NOT A PERMIT

Permit #F00028297-A

FilmL.A., Inc.
1201 W. 5th Street, Suite T-800
Los Angeles, CA 90017
t: (213)977-8600 - f: (213)977-8601
www.filmla.com

Summary Information — Location

Permit Number	F00028297-A	**Location Manager**	BOYD WILSON
Production Company	UNIVERSAL CITY STUDIOS	Primary Phone	Mobile - 310-254-5598
Insured Company	UNIVERSAL CITY STUDIOS	Secondary Phone	Office - 310-244-8927
Production Title	BRIDESMAIDS		

Location Notes

Coordinator Note FILMING SECTION 4,5,6, AND ELYSIAN PARK DR

Coordinator Note 6/9 PREP 12PM - 6PM (1) RAPG MONITOR REQUIRED

6/10 PREP 6AM - 2PM (1) RAPG MONITOR REQUIRED

6/10 FILMING 2PM - 10PM (2) RAPG MONITORS REQUIRED

6/11 STRIKE 6AM - 5PM (1) RAPG MONITOR REQUIRED

Parking

Base Camp
Location Type : Location
Street :

Crew Parking
Location Type : Location
Street :

NOT A PERMIT

Permit #F00028297-A

FilmL.A., Inc.
1201 W. 5th Street, Suite T-800
Los Angeles, CA 90017
t: (213)977-8600 - f: (213)977-8601
www.filmla.com

Summary Information — Location

Permit Number	F00028297-A	**Location Manager**	BOYD WILSON
Production Company	UNIVERSAL CITY STUDIOS	Primary Phone	Mobile - 310-254-5598
Insured Company	UNIVERSAL CITY STUDIOS	Secondary Phone	Office - 310-244-8927
Production Title	BRIDESMAIDS		

Location Address 10 Frwy, 110 Frwy, 101 Frwy, Alameda Inclusive (Excluding Freeways), Los Angeles, CA, 90071

Location Names DOWNTOWN GRID

Location Type Walking Grid

Location Description Downtown Grid

Film Dates 6/10/2010 - 6/10/2010 07:00 - 22:00

Open or Closed to the Public Closed

Generic Conditions
All Vehicles must be parked legally.
Must comply with attached conditions
No Cast and Crew parking on areas streets.
Number of uniformed officers listed on the permit is a minimum requirement. Permittee remains responsible for deploying a sufficient number of uniformed officers to provide traffic and crowd control to ensure the safety of the film crew and the public.
Uniformed officers shall have a copy of the film permit in their possession and are required to confirm that all traffic control signage devices are in place.

Equipment on Location

Type	Quantity
5 or 10 ton trucks	5
Cast/Crew vehicles	75
Condors	1
Cranes	1
Cube Trucks	3
Generator	1
Honey Wagons	1
Motor Homes	5
Picture vehicles	3
Portable restrooms	1
Semi Trucks	6
Stakebed Trucks	6
Vans	4

Personnel on Location

Type	Quantity
Cast	5
Crew	10
Off-Duty/Retired LAPD Officer(s)	6

Filming Activities Camera in car; Car-to-Car; Driving shots with the flow of traffic; Intermittent traffic control - 2 minute standard (except 0700-0900 hrs & 1500-1900 hrs); Process Trailer; Insert car, camera mounts; Running red lights with officers;

Jurisdiction **Political:** Los Angeles City - Council District 09 **Police:** Los Angeles Police Department **Fire:** Los Angeles City

Location Notes Must Comply with Attached Downtown Conditions

Parking

Base Camp
Location Type : Location
Street :

Crew Parking
Location Type : To Be Determined
Street :

NOT A PERMIT

Permit #F00028297-A

FilmL.A., Inc.
1201 W. 5th Street, Suite T-800
Los Angeles, CA 90017
t: (213)977-8600 - f: (213)977-8601
www.filmla.com

Summary Information — Location

Permit Number F00028297-A
Production Company UNIVERSAL CITY STUDIOS
Insured Company UNIVERSAL CITY STUDIOS
Production Title BRIDESMAIDS

Location Manager BOYD WILSON
Primary Phone Mobile - 310-254-5598
Secondary Phone Office - 310-244-8927

Location Address 835 Academy Rd, Los Angeles, CA, 90012

Location Names ELYSIAN PARK

Location Type Park

Location Description

Prep Dates 6/10/2010 - 6/10/2010 06:00 - 14:00

Film Dates 6/10/2010 - 6/10/2010 14:00 - 22:00

Strike Dates 6/11/2010 - 6/11/2010 06:00 - 17:00

Open or Closed to the Public Open

Generic Conditions
All vehicles must be parked on private property
Must comply with attached Rec & Park Conditions
No Cast and Crew parking on areas streets.
Number of uniformed officers listed on the permit is a minimum requirement. Permittee remains responsible for deploying a sufficient number of uniformed officers to provide traffic and crowd control to ensure the safety of the film crew and the public.
Uniformed officers shall have a copy of the film permit in their possession and are required to confirm that all traffic control signage devices are in place.

Equipment on Location

Type	Quantity
5 or 10 ton trucks	5
Cast/Crew vehicles	75
Condors	1
Cranes	1
Cube Trucks	3
Generator	1
Honey Wagons	1
Motor Homes	5
Picture vehicles	3
Portable restrooms	1
Scissor Lifts	1
Semi Trucks	5
Stakebed Trucks	6
Vans	5

Personnel on Location

Type	Quantity
Cast	5
Crew	100
Extras	20
LA City UFSO assigned	25606
Off-Duty/Retired LAPD Officer(s)	2

Filming Activities Camera on sticks; Drive by; Drive ups & away; Equipment on sidewalk, in curb lane & across street; Exterior Dialogue; Intermittent pedestrian control; Intermittent traffic control - 2 minutes standard; Wetdown; Bootcamp fitness scene;

Jurisdiction **Political:** Los Angeles City - Council District 01 **Police:** Los Angeles Police Department **Fire:** Los Angeles City

Location Notes

NOT A PERMIT

Permit #F00028297-A

FilmL.A., Inc.
1201 W. 5th Street, Suite T-800
Los Angeles, CA 90017
t: (213)977-8600 - f: (213)977-8601
www.filmla.com

Summary Information — Location

Permit Number	F00028297-A	**Location Manager**	BOYD WILSON
Production Company	UNIVERSAL CITY STUDIOS	Primary Phone	Mobile - 310-254-5598
Insured Company	UNIVERSAL CITY STUDIOS	Secondary Phone	Office - 310-244-8927
Production Title	BRIDESMAIDS		

Parking

Base Camp
Location Type : Location
Street :

Crew Parking
Location Type : Location
Street :

NOT A PERMIT

Permit #F00028297-A

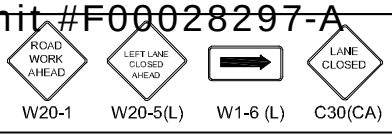

TRAFFIC CONTROL FOR:
SO HAPPY FOR YOU PROD,
"BRIDESMAIDS"
FILMING

FILM L.A. :
HANS GROSZKRUGER

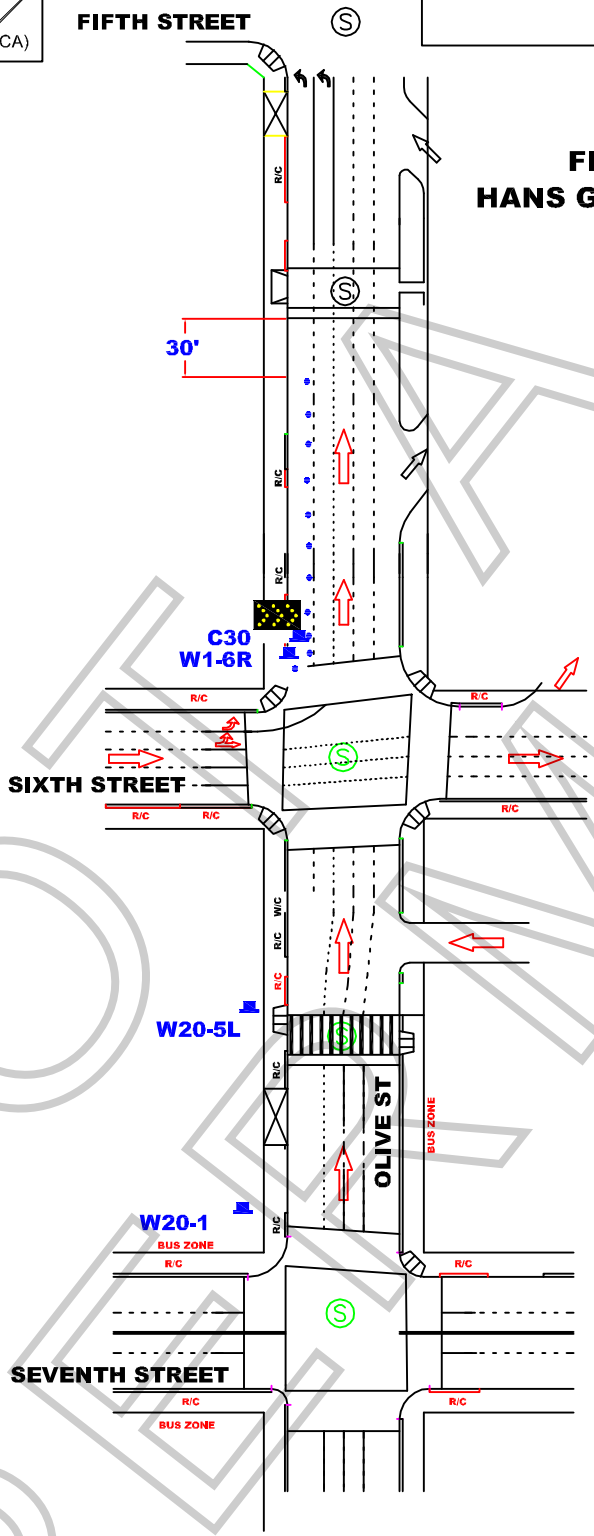

ALL TRAFFIC CONTROL WILL BE INSTALLED AND CONFORM TO THE MUTCD AND WATCH MINIMUM REQUIREMENTS

WORK ZONE TRAFFIC CONTROL PLAN GENERAL NOTES

1. TIME/DATE: 6-10-10 FROM 05:00 HOURS TO 22:00 HOURS.
2. ALL SIGNING, STRIPING, AND TRAFFIC CONTROL DEVICES SHALL CONFORM TO THE (CURRENT) STATE OF CALIFORNIA DEPARTMENT OF TRANSPORTATION (CALTRANS) STANDARD PLANS AND STANDARD SPECIFICATIONS, CALIFORNIA MUTCD, AND ANY ADDENDUMS THERETO, AND AS SHOWN ON THESE PLANS, SYMBOLS AND ABBREVIATIONS USED ARE SHOWN ON CALTRANS STANDARD PLANS A10A&B, A20A-D, AND A24A-E.
3. THERE WILL BE NO INTERFERENCE WITH TRAFFIC SIGNALS OR CROSSWALKS.
4. CONES WILL BE 28" MINIMUM HEIGHT AND HAVE REFLECTORIZED SLEEVES FOR NIGHT WORK.
5. POLICE WILL DIRECT TRAFFIC IF NECESSARY.

JCL BARRIDADE COMPANY.
2334 E. EIGHTH ST., CA 90021
Ph: (213) 622-9775
Fax: (213) 622-9790
CA Lic # 805357
TRAFFIC PLAN DRAWN BY:
ISMAEL RODRIGUEZ

PROJECT LOCATION:
OLIVE STREET
5TH TO 6TH
CITY OF LOS ANGELES, CA

LOCATION CONTACT:
JUN LIN
MOBILE # 310.924.2042

Project	Sheet
Date	1 OF 1
Scale: N.T.S.	

NOT A PERMIT

Permit #F00028297-A

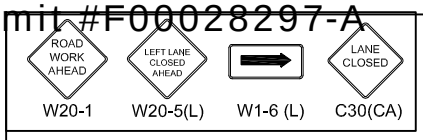

TRAFFIC CONTROL FOR:
SO HAPPY FOR YOU PROD,
"BRIDESMAIDS"
FILMING

FILM L.A. :
ERICA WADE

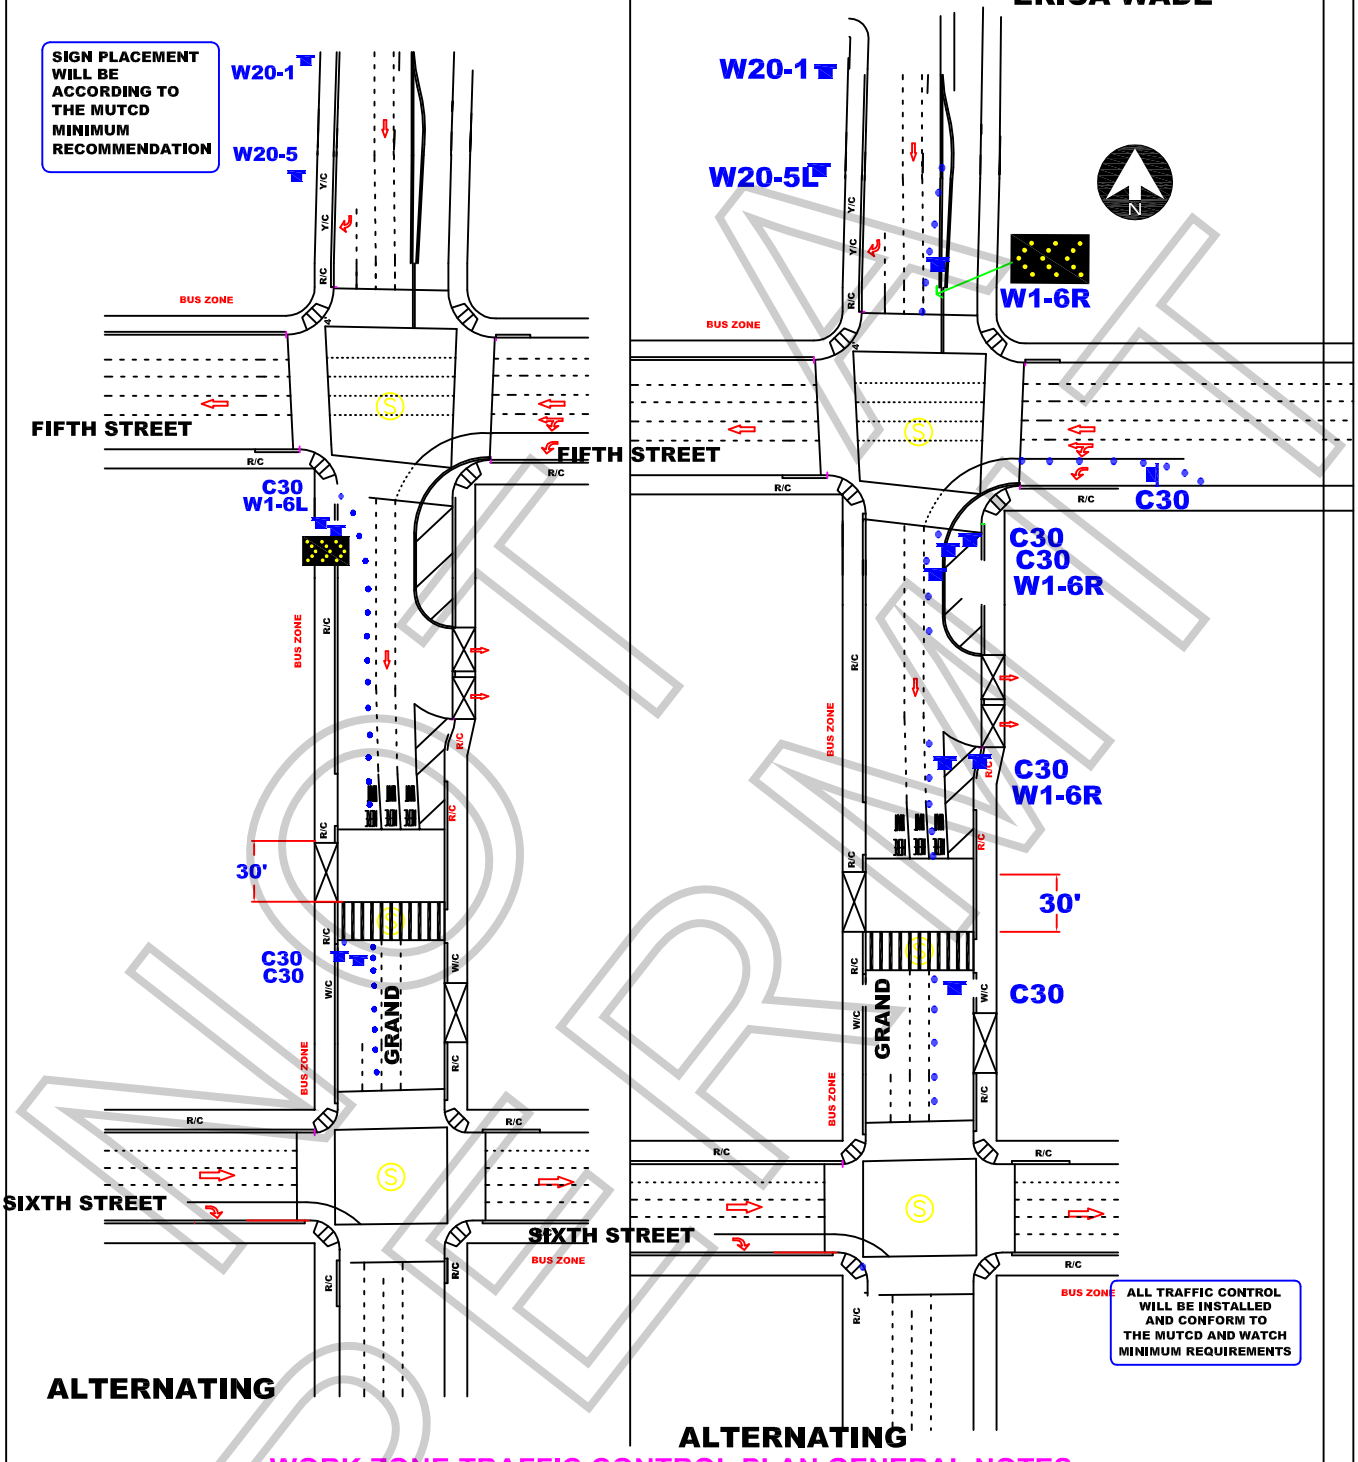

WORK ZONE TRAFFIC CONTROL PLAN GENERAL NOTES

1. TIME/DATE: 6-10-10 FROM 09:00 HOURS TO 15:00 HOURS.
2. ALL SIGNING, STRIPING, AND TRAFFIC CONTROL DEVICES SHALL CONFORM TO THE (CURRENT) STATE OF CALIFORNIA DEPARTMENT OF TRANSPORTATION (CALTRANS) STANDARD PLANS AND STANDARD SPECIFICATIONS, CALIFORNIA MUTCD, AND ANY ADDENDUMS THERETO, AND AS SHOWN ON THESE PLANS, SYMBOLS AND ABBREVIATIONS USED ARE SHOWN ON CALTRANS STANDARD PLANS A10A&B, A20A-D, AND A24A-E.
3. THERE WILL BE NO INTERFERENCE WITH TRAFFIC SIGNALS OR CROSSWALKS.
4. CONES WILL BE 28" MINIMUM HEIGHT AND HAVE REFLECTORIZED SLEEVES FOR NIGHT WORK.
5. POLICE WILL DIRECT TRAFFIC IF NECESSARY.

JCL BARRIDADE COMPANY.
2334 E. EIGHTH ST., CA 90021
Ph: (213) 622-9775
Fax: (213) 622-9790
CA Lic # 805357
TRAFFIC PLAN DRAWN BY:
ISMAEL RODRIGUEZ

PROJECT LOCATION:
GRAND AVE
5TH TO 6TH
CITY OF LOS ANGELES, CA

LOCATION CONTACT:
JUN LIN
MOBILE # 310.924.2042

Project	Sheet
Date	1 OF 1
Scale: N.T.S.	

NOT A PERMIT

SPECIAL CONDITIONS FOR LOCATION FILMING IN DOWNTOWN LOS ANGELES
(Standard Filming Requirements continue to apply where not superseded below)

1. DEFINITION OF TERMS

a. Downtown Los Angeles, for the purposes of these conditions, shall be defined as the area North to South from the 101 Freeway to the 10 Freeway; East to West from the Los Angeles River to the 110 Freeway.

b. The Downtown Los Angeles Neighborhood Council boundaries (**DLANC boundaries**), for the purpose of these conditions, shall be defined as bordered on the North and East at the 101 Freeway from the 110 Freeway east to Los Angeles Street, south to 4th Street, east to Alameda Street, south to 7th Street, east to the Los Angeles River; on the South by the 10 Freeway from the 110 Freeway to the Los Angeles River; on the West by 110 Freeway from the 10 Freeway to the 101 Freeway. (This area is the same area as defined above as Downtown Los Angeles, but excludes the Little Tokyo and Arts District neighborhoods.)

c. Residential buildings shall be defined as any building with legal residential occupants (mixed-use, adaptive reuse, artist-in-residence (A.I.R.), SROs, residential hotels, condominiums and apartment buildings). DLANC will maintain an accurate and contemporary listing of all residential buildings showing a 100-foot radius from each building so as to identify any areas both inside and outside of that radius.

d. The Broadway Entertainment District (aka Broadway Theatre District), for the purposes of these Conditions, shall be defined north to south as Broadway from 3rd Street to Olympic Boulevard, and east to west from Frank Court to Lindley Place (aka St. Vincent Alley Court), or the equivalent mid-block point to either of these alleys where the alley is not present, including any theater loading facilities, defined as any public or private surface parking lot, parking garage, public street or curb area adjacent to, or utilized by, a theater. If, in the future, the City adopts an ordinance with regulations governing filming in this area, such regulations shall supersede these Filming Conditions.

e. The Old Bank District residential overlay, for the purposes of these Conditions, shall be defined as the area bound by South Spring St., West 5th St., West 4th St., and Werdin Pl.

2. FILMING STANDARD HOURS AND DAYS

a. Filming activity, or any production-related activity including but not limited to activities such as base camps, catering, generators, etc., within the **DLANC boundaries** is restricted to the hours of 6:00 a.m. to 11:00 p.m. within a 100-foot radius of any residential building. Filming activity in the **Broadway Entertainment District** is restricted to the hours of 6:00 a.m. to Midnight within a 50-foot radius of any residential building. **Old Bank District** is restricted to the hours of 7:00 a.m. to 10:00 p.m. within a 100-foot radius of any residential building**.** No extension of the standard filming hours for

NOT A PERMIT

filming or any disruptive production-related activity shall be allowed until a signature survey has been properly submitted. Proof of signature surveys shall be made available to DLANC upon request.

b. No film permits may be issued along Main and Spring Streets from 2nd to 9th Streets, or on any block of 2nd through 9th Streets between Los Angeles and Spring during the Downtown Art Walk, currently held on the second Thursday of each month. Filming inside of private buildings or entirely on private property during this time is permitted so long as there are no external impacts.

c. No filming may be conducted in close proximity to major public events anywhere in Downtown Los Angeles as permitted by the LAPD, or identified with 30 days notice to the City's Designated Film Permit Contractor by DLANC. Film permits may be considered in light of major public events on a case-by-case basis so long as their issuance will not cause further disruption to Downtown businesses and residents during such events.

3. RESIDENTIAL AND MERCHANT PROTECTIONS IN THE DLANC BOUNDARIES

a. A film permit may include no more than 300 feet of curb lane per city block for the parking of film production vehicles, crew or equipment. Requests for additional amounts of curb lane shall require a signature survey. The **Broadway Entertainment District** is exempt from this restriction.

b. Production personnel (and equipment utilized by the production company) shall not block the sidewalk area in front of an open commercial business or a residential building, including residential patios, windows, doorways, or entryways, unless the production company has secured the permission of the merchant and/or property owner. Where the commercial business is one that is primarily open in the evening and nighttime hours, the production company, their cast and crew may not block the access to and signage of such establishment (as seen from the street), without permission of the merchant and/or property owner during the hours of operation of the business.

c. Customers, employees, residents, and guests of affected properties shall be allowed free ingress/egress to all buildings, merchants, and parking facilities. Arrangements shall be made to ensure access to deliveries, trash pickup, residential move-in/move-out, and vendor access to the properties/merchants during productions.

d. All commercial businesses must prominently post hours of operation and contact phone numbers, and residential buildings must have a designated contact person authorized to give permission. Special events held by commercial businesses, outside of normal business hours, must also be posted in advance, and production companies must provide full access and visibility during such events.

NOT A PERMIT

4. NOISE, FUMES, AND LIGHTING WITHIN THE DLANC BOUNDARIES

a. Generators, portable toilets or toilet vehicles, and outdoor food preparation using charcoal or gas grills must be a minimum of 50 feet (horizontally) from any residential window or entrance. If it is physically impossible for a generator to be a minimum of 50 feet from residential windows or entrances, the generator shall be placed as far away as possible and vented away from residential windows and entrances. However, under no circumstances shall a generator be placed directly underneath a residential window.

b. Film productions must focus lighting on the filming area only and make every effort to shield the lighting from adjacent properties, pedestrians, and patrons of commercial businesses at all times. Exceptional lighting (e.g., Musco and Bebee lighting) outside of regular filming hours shall not be allowed without a signature survey of the affected merchants and/or property owners. **Signature survey shall be required for Exceptional lighting within the Old Bank District between the hours of 6:00 p.m. and 6:00 a.m.** Under no circumstances shall lighting be directed onto oncoming traffic.

c. Film production companies are required to completely remove all trash, food, and cardboard boxes, etc. from the general vicinity at the end of each filming day. Film production companies will be held responsible for the actions of catering companies they employ to provide food for the cast and crew.

5. SPECIAL REQUESTS AND EXCEPTIONS REVIEW AND NOTIFICATION WITHIN THE DLANC BOUNDARIES

a. Helicopters shall not be granted permits for landing at non-certified helipads before and after approved filming hours. All aerial filming productions must provide upon request a copy of an approved FAA Form 7711-2, or other official waiver, along with a copy of the briefing on the flight operations for all participating persons or property.

b. No film permit shall be construed as a waiver of 14 CFR § 91.119, 14 CFR § 91.515(a) or 14 CFR § 91.303(e), dictating federal flight altitude regulations, for purposes of non-participating persons or property (see attachment).

c. Notification beyond the standard 500-foot radius will be made to affected residents and merchants for high impact activity that is likely to cause interference with adjacent properties of people such as car chases, simulated gun fire, explosions, screams for help and other loud noises, helicopter activity, road closures or other such exceptional activities that might cause a police response to the filming location. High impact filming activity must be preceded by notifications at least two days in advance. The City's Designated Film Permit Contractor or the production company shall consult a designated DLANC representative when an applicant requests a permit for high impact filming activity with less than two days notice.

d. Due to the location of building air intake systems on Lower Grand Avenue, no special effects, including smoke, steam or fog, may occur in that area without first obtaining

NOT A PERMIT

clearance from the appropriate building contacts and maintenance engineers. Contact must be made at least 48 hours prior to the proposed effect(s).

6. FILMING-RELATED CONGESTION WITHIN THE DLANC BOUNDARIES

a. The City's Designated Film Permit Contractor will ensure that the impact from filming at recurrently used locations is minimized to the affected residents and businesses.

b. In rush hour restricted lanes, as designated by LADOT, no Intermittent Traffic Control (ITC) shall be permitted during Rush Hours (7:00 a.m. – 9:00 a.m. and 4:00 p.m. – 7:00 p.m., Monday through Friday). No simultaneous closures or ITC of both the Second and Third Street Tunnels will be permitted.

c. Production companies shall request the posting of "no parking" signs, lane or street closures with LADOT for the day(s) that they are "on site" only. When closures are not necessary for the day(s) requested, production companies shall report the changes to the City's Designated Film Permit Contractor, who shall notify LADOT, who must revise and/or remove parking signs, as necessary.

d. Production companies must provide adequate detour and directional signage when street closures are in place, conforming to current LADOT standards and practices. Detour routes must accommodate large, semi and tractor trailer trucks and public transit vehicles.

7. ENFORCEMENT OF CONDITIONS

a. In accordance with the terms of their work permit issued from LAPD, off-duty or retired police officers must, upon reporting to a work site, review and ensure compliance with conditions outlined on the filming permit. Officers shall ensure compliance with arrival and departure time, and shall not allow any activity or conduct that is in violation of local or state law, nor allow any filming condition that is not authorized by the permit. Variations from the requirements of the permit are not allowed unless approved by an authorized representative of the City's Designated Film Permit Contractor.

NOT A PERMIT

ATTACHMENT

(Note: The following are the most current federal flight altitude regulations as of November 2007. The regulations could change at any time.)

§ 91.119 Minimum safe altitudes: General.

Except when necessary for takeoff or landing, no person may operate an aircraft below the following altitudes:
(a) Anywhere. An altitude allowing, if a power unit fails, an emergency landing without undue hazard to persons or property on the surface.
(b) Over congested areas. Over any congested area of a city, town, or settlement, or over any open air assembly of persons, an altitude of 1,000 feet above the highest obstacle within a horizontal radius of 2,000 feet of the aircraft.
(c) Over other than congested areas. An altitude of 500 feet above the surface, except over open water or sparsely populated areas. In those cases, the aircraft may not be operated closer than 500 feet to any person, vessel, vehicle, or structure.
(d) Helicopters. Helicopters may be operated at less than the minimums prescribed in paragraph (b) or (c) of this section if the operation is conducted without hazard to persons or property on the surface. In addition, each person operating a helicopter shall comply with any routes or altitudes specifically prescribed for helicopters by the Administrator.

§ 91.515 Flight altitude rules.

(a) Notwithstanding §91.119, and except as provided in paragraph (b) of this section, no person may operate an airplane under VFR at less than—
(1) One thousand feet above the surface, or 1,000 feet from any mountain, hill, or other obstruction to flight, for day operations; and
(2) The altitudes prescribed in §91.177, for night operations.

§ 91.303 Aerobatic flight.

No person may operate an aircraft in aerobatic flight—
(a) Over any congested area of a city, town, or settlement;
(b) Over an open air assembly of persons;
(c) Within the lateral boundaries of the surface areas of Class B, Class C, Class D, or Class E airspace designated for an airport;
(d) Within 4 nautical miles of the center line of any Federal airway;
(e) Below an altitude of 1,500 feet above the surface; or
(f) When flight visibility is less than 3 statute miles.

For the purposes of this section, aerobatic flight means an intentional maneuver involving an abrupt change in an aircraft's attitude, an abnormal attitude, or abnormal acceleration, not necessary for normal flight.

[Doc. No. 18834, 54 FR 34308, Aug. 18, 1989, as amended by Amdt. 91– 227, 56 FR 65661, Dec. 17, 1991]

DRAFT PERMIT

Permit #F00028297-A

PARK FILM OFFICE
City of Los Angeles, Department of Recreation and Parks
4730 Crystal Springs Drive, (Mail Stop 664)
Los Angeles, California 90027
Telephone: (323) 644-6220 Fax: (213) 847-6056

Film Production Guidelines

Welcome to the City of Los Angeles, Department of Recreation and Parks (Department). In our partnership to protect the environmental integrity of our parks the Park Film Office is providing guidelines to ensure a safe and successful film shoot. Please review and provide copies of these guidelines to the appropriate responsible persons. Thank you for the continuous use of our parkland.

- Vehicles and/or heavy equipment are not allowed on turf areas unless prior approval is given by the Park Film Office.
- Production companies must provide their own restroom and trash receptacles. The City dumpsters and trash cans cannot be used so all self-generated trash has to be removed and disposed of off-site.
- Film permits do not provide exclusive use of a park or recreation area.
- Service roads, parking lot driveway access, handicap or electric vehicle designated parking stalls may not be blocked or restricted. Emergency vehicle access lanes must be maintained in parking lots and park streets at all times.
- Due to underground plastic irrigation lines and trees having shallow root systems, staking or drilling into turf, rocks, trees or asphalted areas is not permissible unless prior approval is given by the Park Film Office. This approval will be noted in the permitted guidelines.
- Locked park gates can only be accessed by a Park Film Office Monitor. Security of open gates must be provided by the permitted company. Any equipment that is permitted to stay overnight must be guarded by the permitted company's security group.
- Alterations to natural or manmade surroundings or content of the park are not permissible unless documented in these specific guidelines. The permit holder is financially responsible for all remediation should there be any damage or unauthorized alteration to Department property. The remediation and cost of will be determined by the Park Film Office.
- A Park Film Office Monitor(s) may be assigned to the permitted location. Their job is to ensure guidelines are followed, liaison between park patrons, other City employees and a communication link between Permitee and the Park Film Office for any additional needs or authorizations. When the Park Film Office is closed the Park Film Monitor has the authority and responsibility to modify these guidelines within the parameters given to them by their supervisor. The Park Film Monitor has access 24/7 to contact their supervisors if needed. The Permitee will be required to adhere to the instructions, restrictions and requests given by the Park Film Monitor.

NOT A PERMIT

- Smoking is prohibited on all Department properties. An exception has been made for permitted film production companies to smoke in areas that are designated by the Fire Safety Officer or Park Film Monitor. If a Fire Safety Officer or Park Film Monitor is not assigned to the Permitee there will be no smoking with the exception of an actor smoking while performing or as part of the scene.
- A designated smoking area may not be near any patron activity or facility. Large buckets of sand or water must be placed in this area for disposal of tobacco or tobacco related products. The designated smoking area may be revoked or not allowed depending on weather and location conditions. Failure to comply with the smoking restrictions may result in a fine.
- OK to prep laying cables only on 6/9 from 12pm-6pm at Elysian Park Drive and Section 5.
- 6/10 (film day) Thursday is a water day and grass will be wet so minimal prep only was approved until 12pm.
- Due to city watering restrictions company must work around irrigation cycle at Section 5.
- OK to film bootcamp workout segment at Section 5 after 12pm.
- All props and set dressing must be free standing.
- Must hand cart or carry all equipment to the location.
- May not drive any vehicles on any grassy area at any time.
- OK to use Section 6 lot for working trucks.
- May not control the entire parking lot at Section 6 below Grace E. Simons Lodge.
- Must allow all maintenance and emergency vehicles to the cul-de-sac if needed.
- May not block access to dumpsters or circle turn around.
- Must not block road leading to the Lodge.
- All props and set dressing must be free standing.
- Must hand cart or carry all equipment to the location.
- May not drive any vehicles on any grassy area at any time.
- Co. must maintain access to the parking lot at all times for patrons.
- Co. must ensure that security posted at the parking lot does not restrict any patron access.
- OK to place generator on Elysian Park Drive fire road beyond locked gates.
- Elysian Park Drive is closed to public vehicular traffic, if company needs ins and outs a security guard must be posted at the gate.
- Crew parking off site.
- OK to use Section 4 parking lot. Must leave a minimum of 10 parking spaces plus all handicap spaces for park patrons.
- Section 4 is the parking lot/area on Stadium Way and Academy.

F-28297-A
UNIVERSAL CITY STUDIOS – BRIDESMAIDS
(ELYSIAN PARK)

NOT A PERMIT